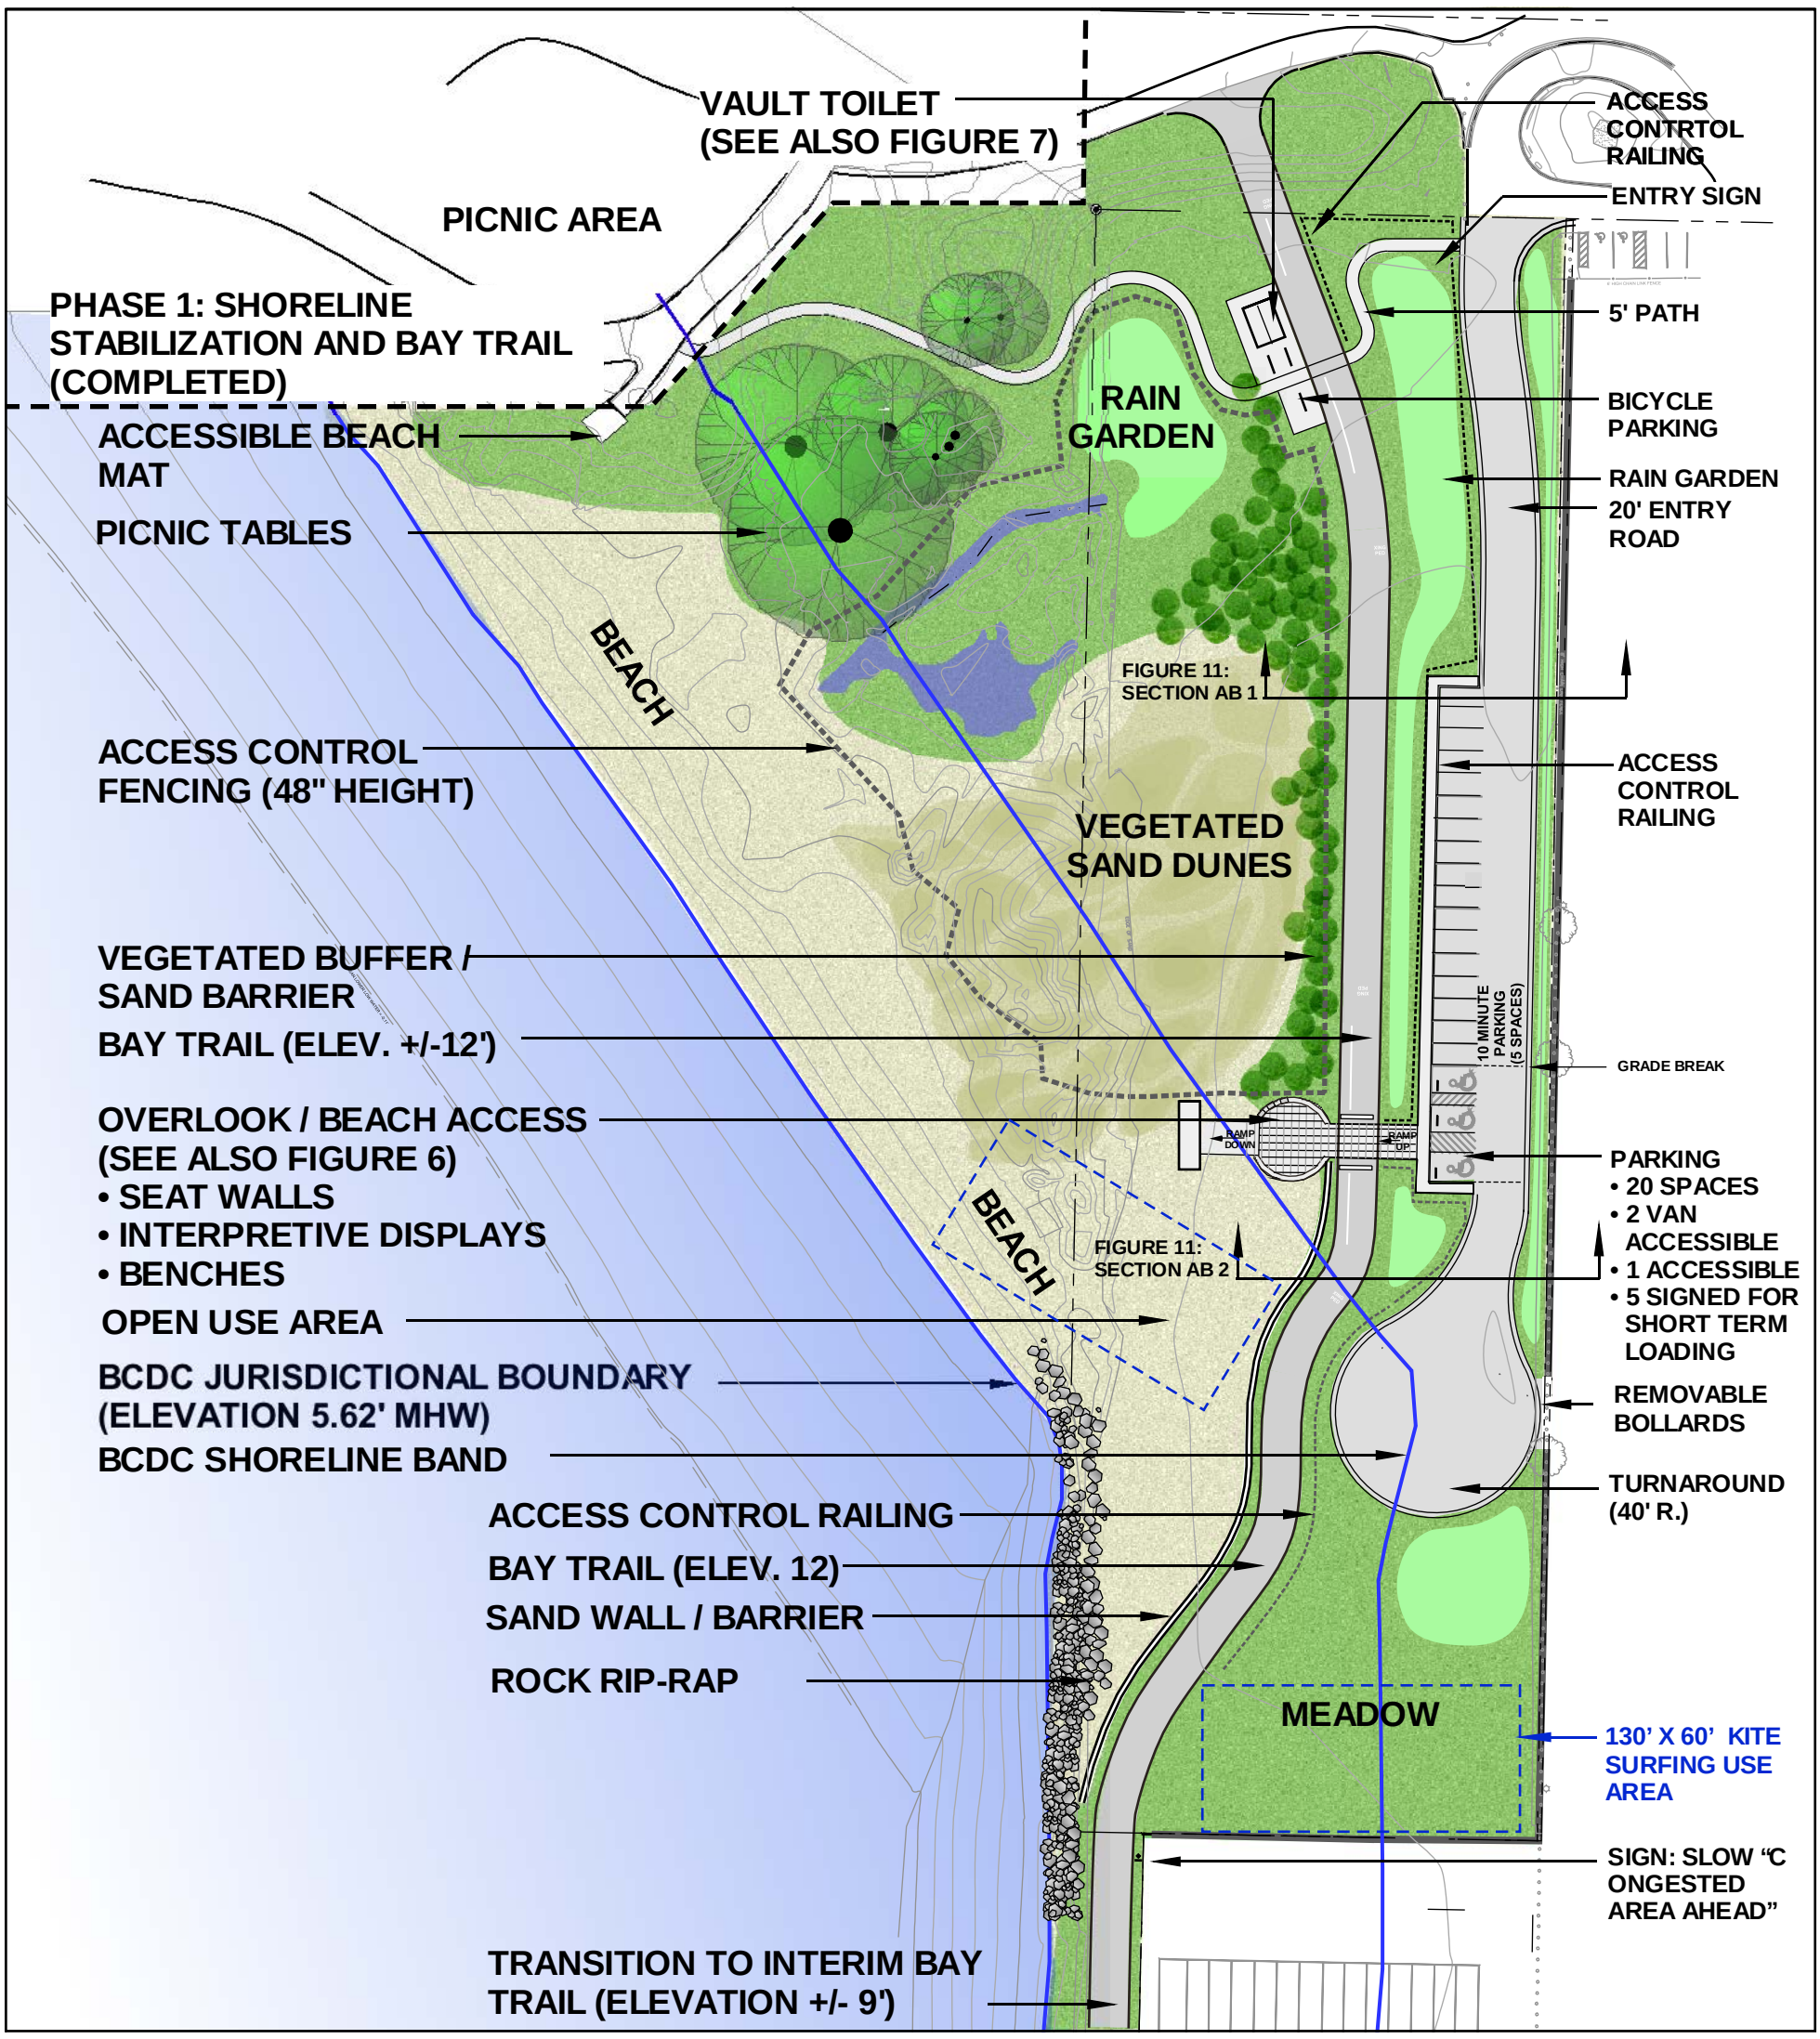

This drawing is conceptual and for planning and permit processing purposes only. Program information, scale, location of areas, and other information shown are subject to field evaluation and modification.

Figure 5

ALBANY BEACH SITE PROGRAM

APRIL 24, 2017

Healthy Parks Healthy People

East Bay Regional Park District
P.O. Box 5381, Oakland, CA 94605
www.ebparks.org

ALBANY BEACH RESTORATION AND PUBLIC ACCESS PROJECT: PHASES 2 & 3

AT MCLAUGHLIN EASTSHORE STATE PARK